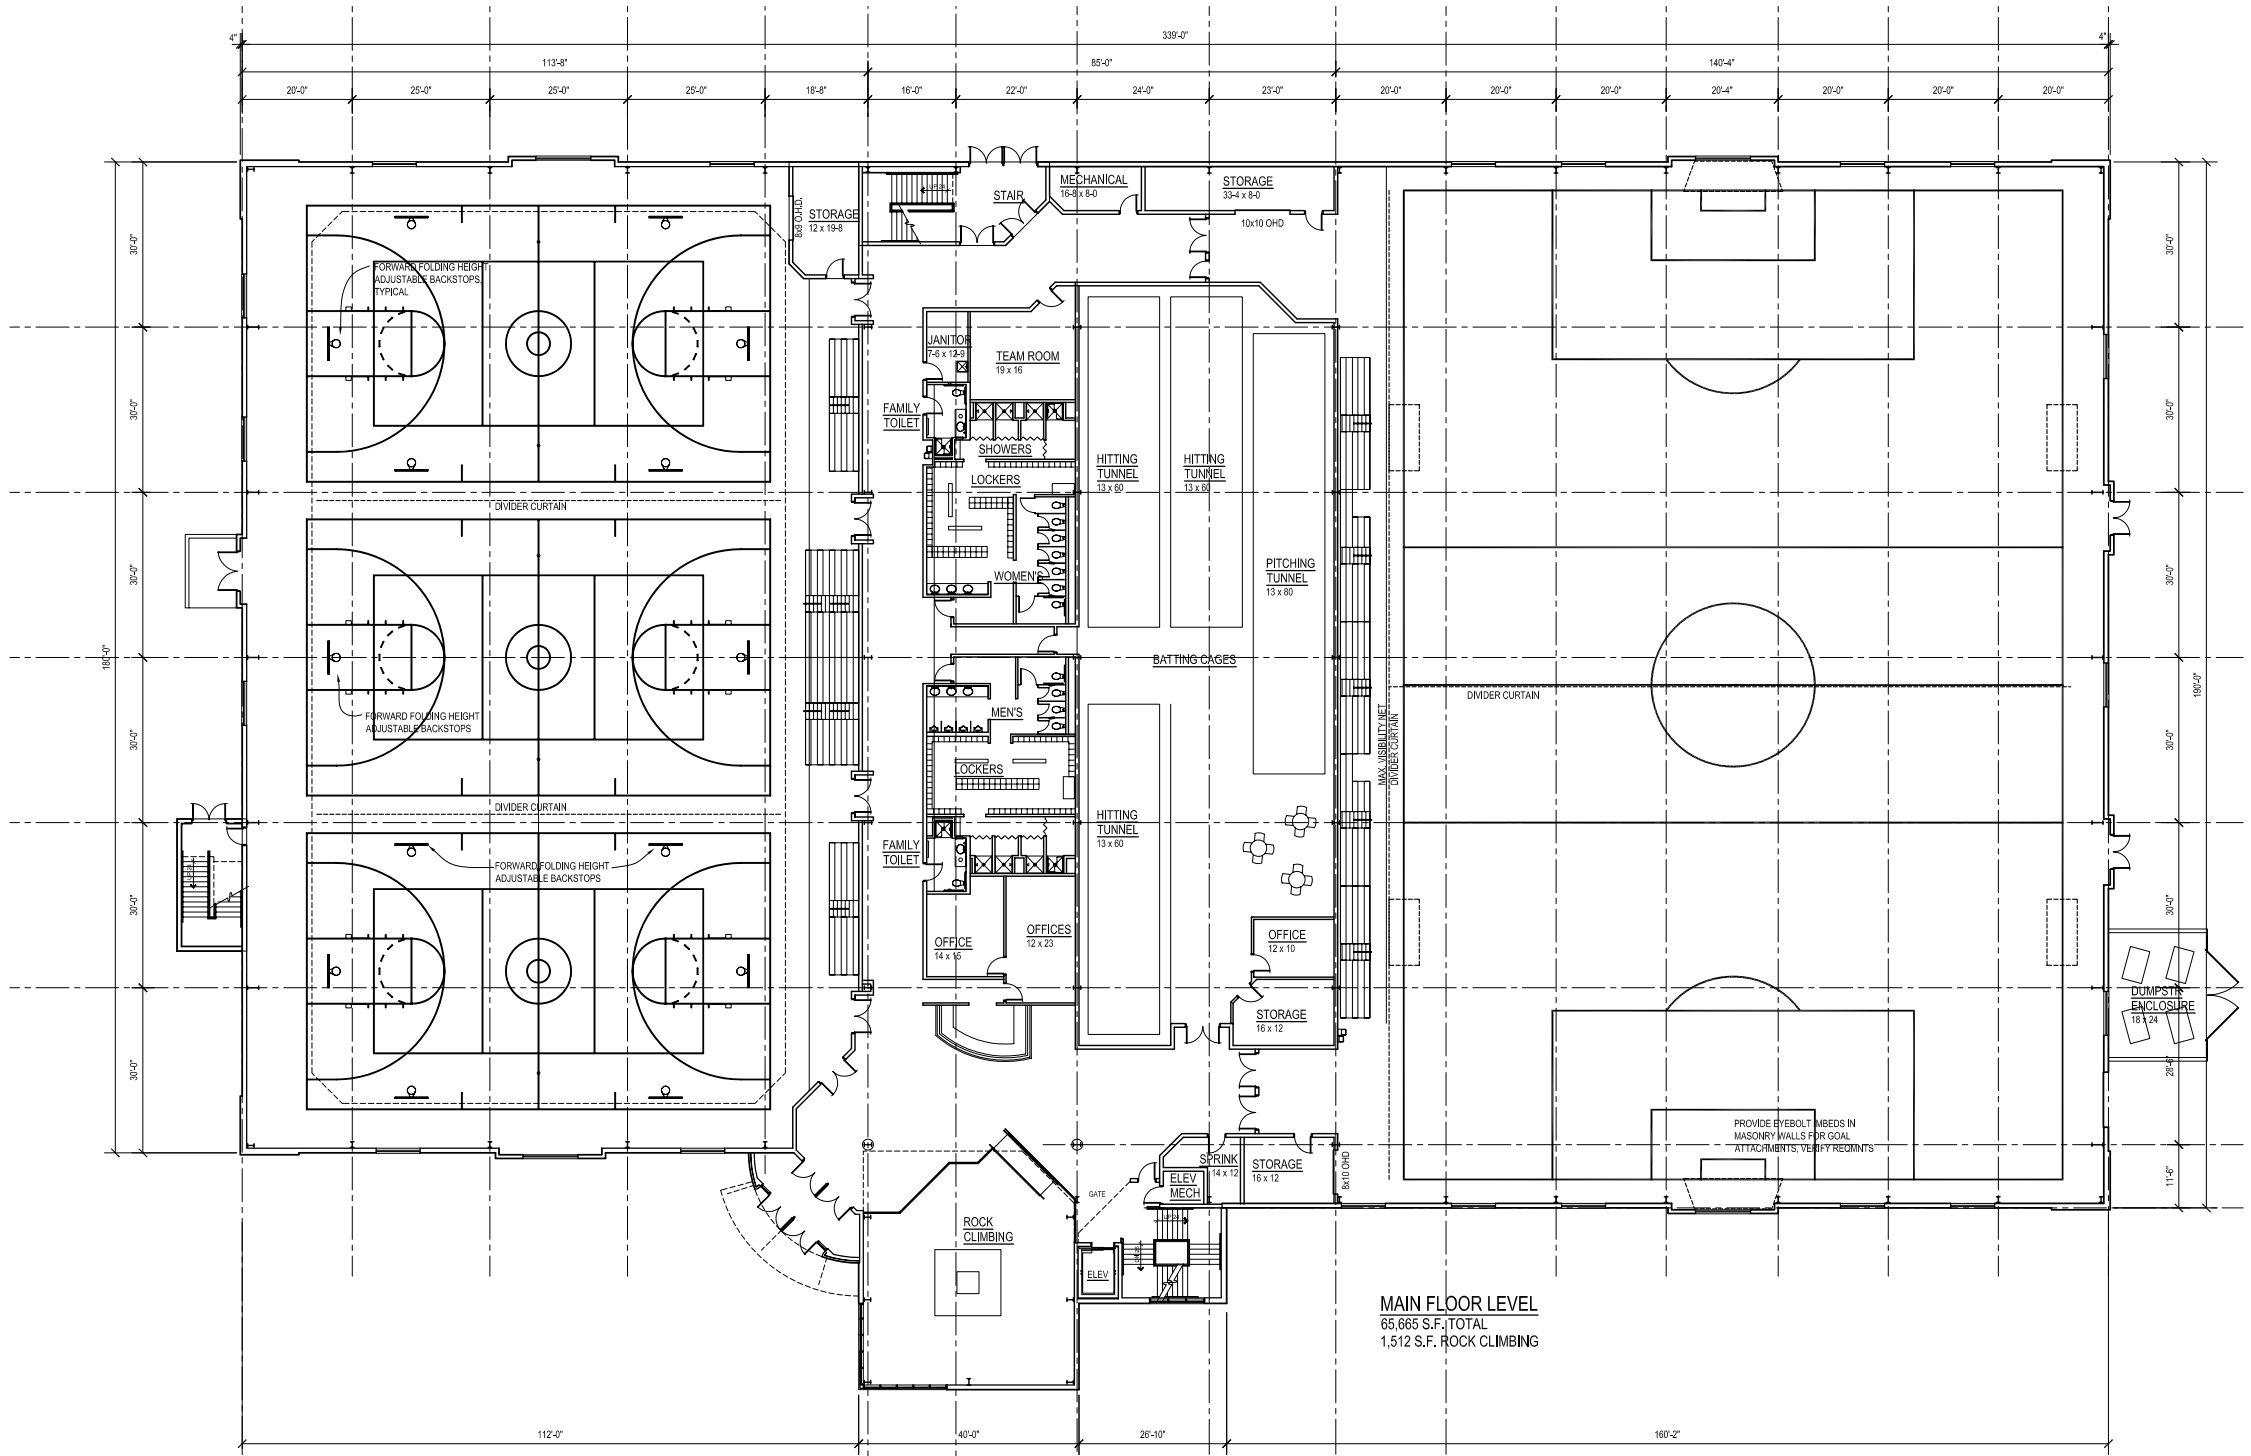

E6 MAIN LEVEL FLOOR PLAN

0' 16' 32'

FINAL DESIGN PLAN
2-11-08

OLLMANN ERNEST ARCHITECTS
509 South State Street
Belvidere Illinois 61008
815-544-7790 Phone
815-544-7792 Fax

professional building services, inc.
P.O. Box 278 Crete, Illinois
phone: 708-672-4010
fax: 708-672-3607

GLEN ELLYN PARK DISTRICT
ACKERMAN PARK SPORTS COMPLEX
St. Charles Road Glen Ellyn, Illinois

© 2007

Revision:
Date:

2007-045

A 102 of 6