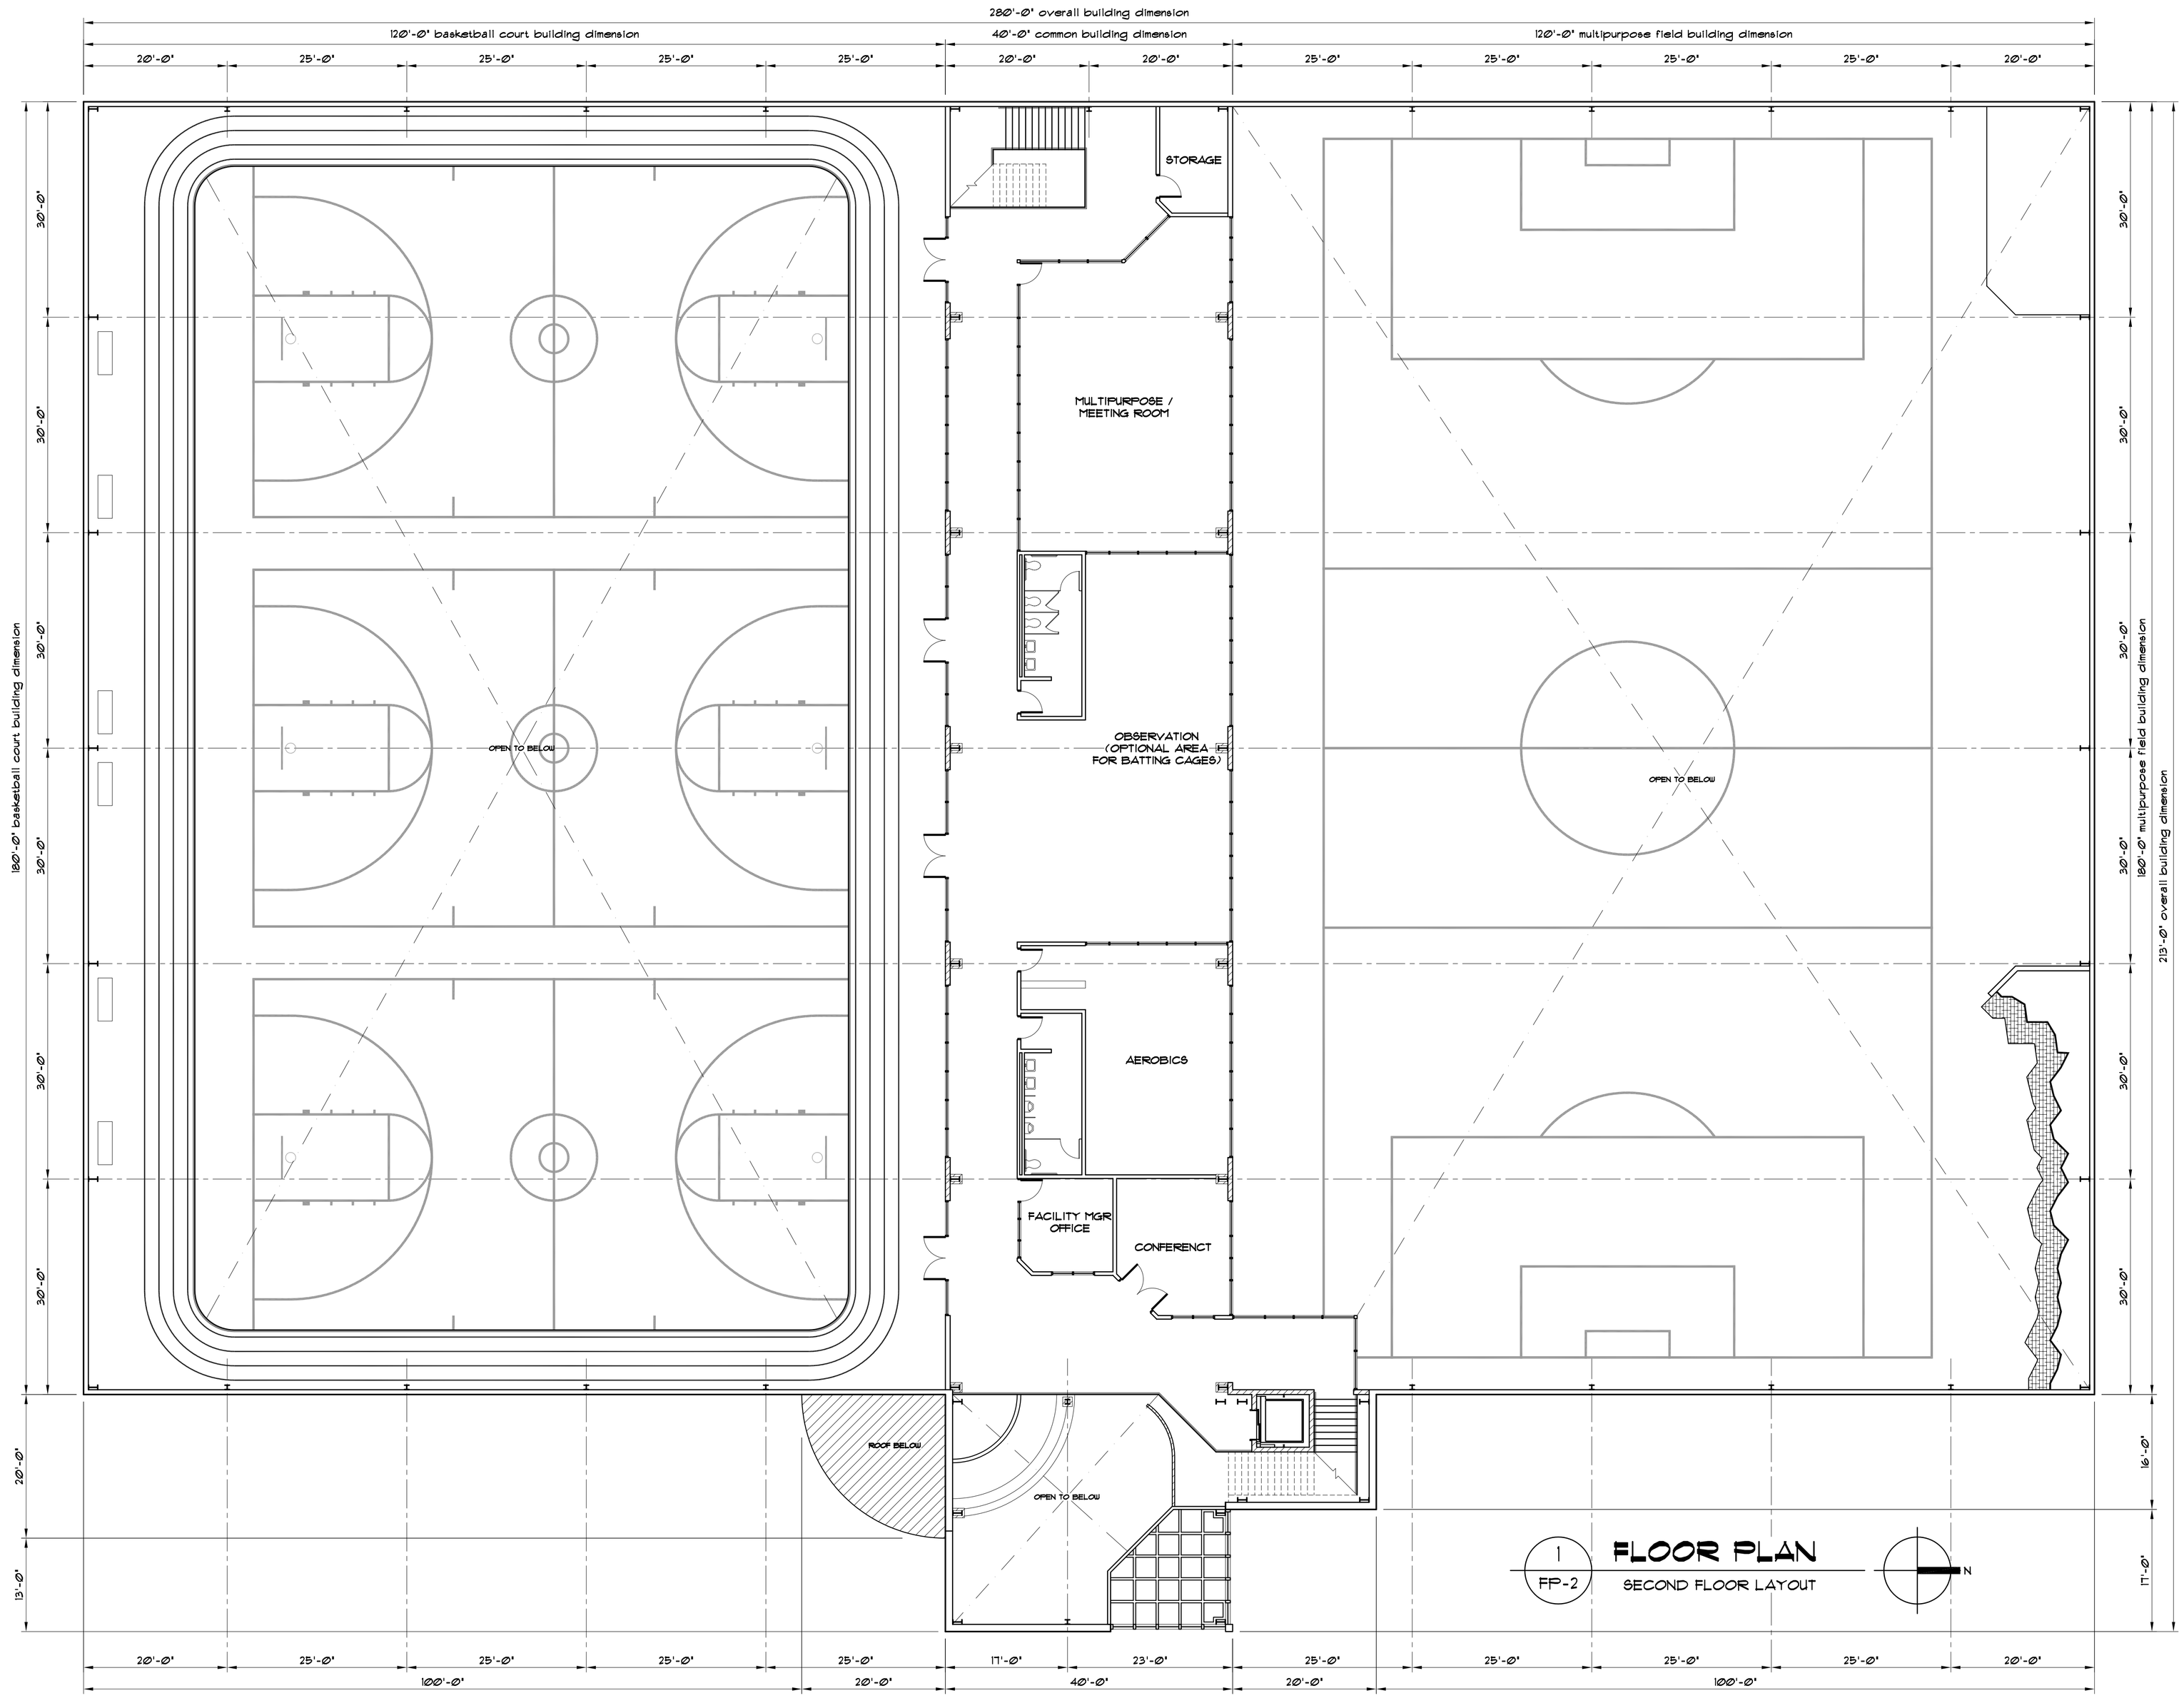

pbs
P. O. BOX 278 - CRETE, IL
708-672-4010 / 219-836-6135
www.pbsdesignbuild.com

COPYRIGHT :

THIS DRAWING IS EXCLUSIVE PROPERTY OF PROFESSIONAL BUILDING SERVICES, INC. IT'S ACCEPTANCE CONSTITUTES AN AGREEMENT THAT SHALL BE TREATED AS A STRICTLY CONFIDENTIAL DOCUMENT AND IS TO BE RETURNED UPON REQUEST AND IS NOT TO BE COMMUNICATED, DISCLOSED, OR COPIED EXCEPT AS EXPRESSLY AUTHORIZED IN WRITING BY PROFESSIONAL BUILDING SERVICES, INC.

CLIENT AGREEMENT

© PROFESSIONAL BUILDING SERVICES, INC.

DOCUMENTS FOR APPROVAL :

- ○ APPROVED AS SHOWN
- ○ APPROVED WITH REVISIONS
- ○ NOT APPROVED

CLIENT SIGNATURE DATE

CLIENT :

ACKERMAN PARK SPORTS COMPLEX

ADDRESS:
GLEN ELLYN PARK DISTRICT
GLEN ELLYN, ILLINOIS

ORIGIN DATE : 09-29-06

REVISIONS :

DRAWN BY :	CHECKED BY :
SAT	SAT

DRAWING TITLE :
CONCEPTUAL
2nd FLOOR PLAN
LAYOUT

DRAWING No :

FP-2

SCALE :
3/32" = 1'-0"